Permit #F00155892
FilmL.A., Inc.
6255 W Sunset Blvd, 12th Floor
Hollywood, CA 90028
t: (213)977-8600 - f: (213)977-8601
www.filmla.com

Summary Information

Permit No: F00155892 **Type of Permit:** FILMING **Release Date:** 09/09/2019

Production Company	FOX ENTERTAINMENT GROUP, LLC, TWENTIETH CENTURY FOX FILM CORPORATION, FOX TELEVISION STUDIOS, INC AND THE SUBSIDIARIES AND DIVISIONS
Insured Company Name	FOX ENTERTAINMENT GROUP, LLC, TWENTIETH CENTURY FOX FILM CORPORATION, FOX TELEVISION STUDIOS, INC AND THE SUBSIDIARIES AND DIVISIONS
Contact Phone No. 1	323-960-4124
Contact Phone No. 2	
Fax	
Address	PO BOX 900 LOS ANGELES, California 90213
Production Title	AHS S9
Type of Production	TV Drama

Producer	Melissa Wiley
Director	Brad Buecker
1st AD	Ryan Taylor
Production Manager	Melissa Wiley
FilmL.A. Coordinator	Naomi Kajiyama
Location Manager	Eric Fierstein
Primary Phone	Mobile - 310-871-2411
Secondary Phone	Office - 310-969-5300
Location Assistant	Omar Masmoudi
Primary Phone	Mobile - 310-990-0345
Secondary Phone	

Fees

Posting 300	$276.00
Posting 900	$207.00
Posting 1500	$690.00
Notification Charge	$602.00
FILMLA NON-REFUNDABLE FILM APPLICATION FEE	$699.00
LA CITY LANE AND STREET CLOSURE FEE	$624.00
LA CITY DOT SIGN REMOVALS AND ENGINEERS	$520.00
LA CITY FIRE DEPARTMENT SPOT CHECK SURCHARGE	$85.00

Total Permit Fee $3,703.00

Number of Locations 2

NOT A PERMIT

FilmL.A., Inc.
6255 W Sunset Blvd, 12th Floor
Hollywood, CA 90028
t: (213)977-8600 - f: (213)977-8601
www.filmla.com

Summary Information — Location

Permit Number F00155892
Production Company FOX ENTERTAINMENT GROUP, LLC, ...
Insured Company FOX ENTERTAINMENT GROUP, LLC, ...
Production Title AHS S9

Location Manager Eric Fierstein
Primary Phone Mobile - 310-871-2411
Secondary Phone Office - 310-969-5300

Location Address 4121 Superior Ct, Los Angeles, CA, 90032
Location Type Private Residence
Prep Dates 9/5/2019 - 9/8/2019 07:00 - 19:00 4 days
Film Dates 9/9/2019 - 9/10/2019 15:00 - 07:00 2 days
Strike Dates 9/10/2019 - 9/12/2019 07:00 - 19:00
Open or Closed to the Public Closed

Generic Conditions
THE CONSUMPTION OF ALCOHOLIC BEVERAGES AND THE USE OF DRUGS, INCLUDING MARIJUANA, ON LOCATION BY ANY CAST, CREW, OR INVITED GUESTS IS STRICTLY PROHIBITED.
*Certain service and personnel fees required by jurisdictional agencies are not collected by FilmL.A. Any such fees must be paid directly to the appropriate agency, and a separate invoice will be provided to the permittee.
All travel lanes and bike lanes shall be closed per the WATCH manual.
Community Survey Obtained
CROSSOVERS/CABLING ACROSS STREET I: Not allowed on street without prior approval.
Equipment staging and vehicles may park on one side of the street only.
May not interfere with adjacent traffic lanes or adjacent bike lane
Must Maintain 5' Clearance on Sidewalks/Walkways
Must maintain local/emergency access
No cast or crew parking on area streets
No interference with merchant activity.
Number of uniformed officers listed on the permit is a minimum requirement. Permittee remains responsible for deploying a sufficient number of uniformed officers to provide traffic and crowd control to ensure the safety of the film crew and the public.
Traffic control must be done in accordance w/MUTCD
Uniformed officers shall have a copy of the film permit in their possession and are required to confirm that all traffic control signage devices are in place.

Please see attached documents
Fox.AHS.155892.AL.pdf
Fox.AHS.155892.MissionWS.pdf

Equipment on Location

Type	Quantity
5 or 10 ton trucks	6
Bebee Light	1
Cast/Crew vehicles	95
Catering Truck	2
Condors	2
Cranes	1
Cube Trucks	4
Generator	1
Honey Wagons	4
Motor Homes	2
Picture	2

Personnel on Location

Type	Quantity
Cast	5
Crew	95
Extras	10
Off-Duty/Retired LAPD Officer(s)	2

NOT A PERMIT

FilmL.A., Inc.
6255 W Sunset Blvd, 12th Floor
Hollywood, CA 90028
t: (213)977-8600 - f: (213)977-8601
www.filmla.com

Summary Information — Location

Permit Number F00155892
Production Company FOX ENTERTAINMENT GROUP, LLC, ...
Insured Company FOX ENTERTAINMENT GROUP, LLC, ...
Production Title AHS S9

Location Manager Eric Fierstein
Primary Phone Mobile - 310-871-2411
Secondary Phone Office - 310-969-5300

vehicles	
Portable restrooms	2
Scissor Lifts	2
Stakebed Trucks	4
Trailers	6
Vans	6

Filming Activities Atmospheric smoke effects (water based); Camera in car; Drive by; Drive ups & away; Equipment on property; Equipment on sidewalk, in curb lane & across street; Exterior Dialogue; Exterior motion without sound; Interior Dialogue; Intermittent pedestrian control; Intermittent traffic control - 2 minutes standard; Wetdown; Request permission to bag the street light in front of location; ;

Jurisdiction **Political:** Los Angeles City - Council District 14 **Police:** Los Angeles Police **Fire:** Los Angeles City Department

Thomas Guide **Page:** 595 **Grid:** C7

Approvals

LOS ANGELES CITY POLICE DEPARTMENT	Irene Martinez
FILMLA. CLOSURES	Michael Gonzalez
LOS ANGELES CITY DEPARTMENT OF PUBLIC WORKS	Vanessa Martin

Coordinator Note Additional notification fee due for added posting on 9/3

Coordinator Note Company must contact LADWP or LA City street Services to alter street lights

Parking

Base Camp Location Type : Other Location — 3880 N Mission Rd, Los Angeles, CA, 90031

Crew Parking Location Type : Other Location — 3880 N Mission Rd, Los Angeles, CA, 90031

Parking Notes
Additional working vehicle parking at 2913 N Broadway, Los Angeles, CA 90031

Posting "No Parking" signs N/S SUPERIOR CT., MISSION ST. - EAST TO END
TRUCKS OVERNIGHT

Approximate Footage 0 - 300 **Log Number** 253328

Date(s) 9/5/2019 to 9/12/2019 **Time(s)** 00:00 to 00:00

Posting "No Parking" signs S/S SUPERIOR CT., MISSION BL. - EAST TO END
W/S N MISSION RD., SUPERIOR CT. - CANTO DR.

Approximate Footage 601 - 900 **Log Number** 253329

Date(s) 9/9/2019 to 9/10/2019 **Time(s)** 00:00 to 00:00

Posting "No Parking" signs E/S MISSION RD., SUPERIOR CT. - COMMODORE ST.

Approximate Footage 0 - 300 **Log Number** 253502

Date(s) 9/6/2019 to 9/12/2019 **Time(s)** 00:00 to 00:00

Posting "No Parking" signs W/S MISSION RD., SUPERIOR CT. - COMMODORE ST.

Approximate Footage 0 - 300 **Log Number** 253515

Date(s) 9/9/2019 to 9/12/2019 **Time(s)** 00:00 to 00:00

NOT A PERMIT

FilmL.A., Inc.
6255 W Sunset Blvd, 12th Floor
Hollywood, CA 90028
t: (213)977-8600 - f: (213)977-8601
www.filmla.com

Summary Information

Location

Permit Number F00155892
Production Company FOX ENTERTAINMENT GROUP, LLC, ...
Insured Company FOX ENTERTAINMENT GROUP, LLC, ...
Production Title AHS S9

Location Manager Eric Fierstein
Primary Phone Mobile - 310-871-2411
Secondary Phone Office - 310-969-5300

Lane / Full Closure W/S CURB LANE N MISSION RD., SUPERIOR CT. - CANTO DR.
Approximate Footage 0 - 300

Date(s) 9/9/2019 to 9/9/2019 **Time(s)** 15:00 to 07:00

NOT A PERMIT

FilmL.A., Inc.
6255 W Sunset Blvd, 12th Floor
Hollywood, CA 90028
t: (213)977-8600 - f: (213)977-8601
www.filmla.com

Summary Information

Location

Permit Number F00155892
Production Company FOX ENTERTAINMENT GROUP, LLC, ...
Insured Company FOX ENTERTAINMENT GROUP, LLC, ...
Production Title AHS S9

Location Manager Eric Fierstein
Primary Phone Mobile - 310-871-2411
Secondary Phone Office - 310-969-5300

Location Address 2920 N Broadway, Los Angeles, CA, 90031
Location Type Liquor Store
Prep Dates 9/9/2019 - 9/9/2019 07:00 - 15:00 1 day
Film Dates 9/9/2019 - 9/10/2019 15:00 - 07:00 1 day
Strike Dates 9/10/2019 - 9/10/2019 07:00 - 19:00
Open or Closed to the Public Closed

Generic Conditions
THE CONSUMPTION OF ALCOHOLIC BEVERAGES AND THE USE OF DRUGS, INCLUDING MARIJUANA, ON LOCATION BY ANY CAST, CREW, OR INVITED GUESTS IS STRICTLY PROHIBITED.
*Certain service and personnel fees required by jurisdictional agencies are not collected by FilmL.A. Any such fees must be paid directly to the appropriate agency, and a separate invoice will be provided to the permittee.
*LA CITY AND/OR LA COUNTY FIRE CHECKLIST ATTACHED TO FINAL PERMIT. THE PERMITTEE IS RESPONSIBLE FOR COMPLETING CHECKLIST PRIOR TO FILMING ACTIVITY AT THIS LOCATION. NON COMPLIANCE MAY RESULT IN ASSIGNMENT OF A FIRE OFFICER.
All travel lanes and bike lanes shall be closed per the WATCH manual.
Community Survey Required
CROSSOVERS/CABLING ACROSS STREET I: Not allowed on street without prior approval.
Equipment staging and vehicles may park on one side of the street only.
May not interfere with adjacent traffic lanes or adjacent bike lane
Must Maintain 5' Clearance on Sidewalks/Walkways
Must maintain local/emergency access
No cast or crew parking on area streets
No interference with merchant activity.
Number of uniformed officers listed on the permit is a minimum requirement. Permittee remains responsible for deploying a sufficient number of uniformed officers to provide traffic and crowd control to ensure the safety of the film crew and the public.
Traffic control must be done in accordance w/MUTCD
Uniformed officers shall have a copy of the film permit in their possession and are required to confirm that all traffic control signage devices are in place.

Please see attached document Fox.AHS.155892.BroadwayBS.pdf

Equipment on Location

Type	Quantity
5 or 10 ton trucks	6
Bebee Light	1
Cast/Crew vehicles	95
Catering Truck	2
Condors	1
Cranes	1
Cube Trucks	4
Generator	1
Honey Wagons	4

Personnel on Location

Type	Quantity
Cast	5
Crew	95
Extras	10
Off-Duty/Retired LAPD Officer(s)	2
Spot Check	1

PERMIT

FilmL.A., Inc.
6255 W Sunset Blvd, 12th Floor
Hollywood, CA 90028
t: (213)977-8600 - f: (213)977-8601
www.filmla.com

Summary Information — Location

Permit Number F00155892
Production Company FOX ENTERTAINMENT GROUP, LLC, ...
Insured Company FOX ENTERTAINMENT GROUP, LLC, ...
Production Title AHS S9

Location Manager Eric Fierstein
Primary Phone Mobile - 310-871-2411
Secondary Phone Office - 310-969-5300

Motor Homes	2
Picture vehicles	2
Portable restrooms	2
Scissor Lifts	2
Stakebed Trucks	4
Trailers	6
Vans	6

Filming Activities Atmospheric smoke effects (water based); Camera in car; Drive by; Drive ups & away; Equipment on property; Equipment on sidewalk, in curb lane & across street; Exterior Dialogue; Exterior motion without sound; Interior Dialogue; Intermittent pedestrian control; Intermittent traffic control - 2 minute standard (except 0700-0900 hrs & 1500-1900 hrs); Wetdown;

Jurisdiction **Political:** Los Angeles City - Council District 01 **Police:** Los Angeles Police **Fire:** Los Angeles City Department

Thomas Guide **Page:** 635 **Grid:** A1

Approvals

LOS ANGELES CITY POLICE DEPARTMENT	Vincent Aguirre
LOS ANGELES CITY DEPARTMENT OF TRANSPORTATION - SIGN & METER REMOVAL	Karina Chaki
FILML.A. CLOSURES	Michael Gonzalez
LOS ANGELES CITY DEPARTMENT OF PUBLIC WORKS	Vanessa Martin

Coordinator Note WO# 29160
REMOVE 6 METER HEADS LH 77, LH76, LH97, LH98, LH99 AND LH100 BY 10AM ON MONDAY 9/9 AND REINSTALL ON TUESDAY 9/10

Parking

Base Camp Location Type : Other Location — 3880 N Mission Rd, Los Angeles, CA, 90031

Crew Parking Location Type : Other Location — 3880 N Mission Rd, Los Angeles, CA, 90031

Parking Notes
Additional working vehicle parking at 2913 N Broadway, Los Angeles, CA 90031

Posting "No Parking" signs S/S N BROADWAY, 150' IN FRONT OF LOCATION
Approximate Footage 0 - 300 **Log Number** 253896
Date(s) 9/9/2019 to 9/9/2019 **Time(s)** 07:00 to 22:00

Posting "No Parking" signs B/S N BROADWAY, GRIFFIN AV. - JOHNSTON ST.
W/S JOHNSTON ST., N BROADWAY - MANITOU AV.
Approximate Footage 1201 - 1500 **Log Number** 253912
Date(s) 9/9/2019 to 9/9/2019 **Time(s)** 11:00 to 22:00

Posting "No Parking" signs B/S N BROADWAY, GRIFFIN AV. - JOHNSTON ST.
W/S JOHNSTON ST., N BROADWAY - MANITOU AV.
Approximate Footage 1201 - 1500 **Log Number** 253915
Date(s) 9/9/2019 to 9/9/2019 **Time(s)** 18:00 to 06:00

NOT A PERMIT

FilmL.A., Inc.
6255 W Sunset Blvd, 12th Floor
Hollywood, CA 90028
t: (213)977-8600 - f: (213)977-8601
www.filmla.com

Summary Information

Location

Permit Number F00155892
Production Company FOX ENTERTAINMENT GROUP, LLC, ...
Insured Company FOX ENTERTAINMENT GROUP, LLC, ...
Production Title AHS S9

Location Manager Eric Fierstein
Primary Phone Mobile - 310-871-2411
Secondary Phone Office - 310-969-5300

Lane / Full Closure B/S CURB LANE, N BROADWAY, GRIFFIN AV. - JOHNSTON ST.
Approximate Footage 301 - 600

Date(s) 9/9/2019 to 9/9/2019 **Time(s)** 19:00 to 07:00

NOT A PERMIT

APPOINTMENT OF FILM THIS PRODUCTION SERVICES, INC. AS AUTHORIZED AGENT AND REPRESENTATIVE

I certify that I am a representative of 20th Century Fox / AHS S9 ("Principal") and am
Name of "Principal" / Production Company
authorized to enter into binding contractual agreements on Principal's behalf provided Principal has pre-approved such agreements. I further certify that I am authorized by principal to appoint other representatives and agents for Principal and to give such representatives and agents authority to enter into and bind Principal to agreements relating to the issuance and compliance with location film (e.g. theatrical, television, commercial, and other motion picture filming) and still photographic permits, including the permits themselves and any riders to such permits. Acting on the behalf of Principal in my capacity as it's authorized representative, I appoint Film This Production Services, Inc. (a.k.a. Film This) and it's employees and agents ("Film This") as Principal's authorized representatives and agents to apply for and receive location film (e.g. theatrical, television, commercial, and other motion picture filming) and still photographic permits on behalf of Principal through the *FILML.A., INC.* for any city , county or other jurisdiction where *FILML.A., INC.* operates, in accordance with Principal's instructions, to negotiate, discuss, accept, modify, agree to bind the Principal to the terms and conditions of such permits (including any restrictions and/or community guidelines applicable to any such permit) and to execute such permits on behalf of Principal. Principal understands, acknowledges and agrees that it (and/or it's insurer) remains responsible for liable and all obligations imposed by or incidental to any permit or rider issued to Principal signed by an employee or agent of (including any coordinator, runner or messenger used by) Film This. Principal further agrees to comply with the terms and conditions of any such permits and hereby appoints Film This as an authorized representative to facilitate compliance with such terms and conditions following issuance of such permits and to enter into agreements for Principal with respect thereto. Any person, City, agency, entity or organization (including *FILML.A., INC.* and any city, county or other jurisdiction where *FILML.A., INC.* operates) may rely on this appointment and not need obtain any further authorization for any act described herein. An original or faxed copy of this appointment shall be sufficient and may be treated as an original for all purposes. The appointment may be revoked by Principal at anytime in writing delivered to *FILML.A., INC.*, but in any case shall expire one (1) year from the date of execution set forth below.

I declare under penalty of perjury under the laws of the State of California that I am authorized to appoint Film This as an agent for Principal and based on that authority I hereby appoint Film This as Principal's agent as set forth herein.

Dated July 10th 2019

By _____
Representative's Signature

20th Century Fox / AHS S9	10201 W Pico Blvd, Bldg 310, 3rd Floor,
Name of "Principal" (Production Company)	Principal's Address
Eric Fierstein	Los Angeles, CA 90064
Print Princpal Representative's Name	City, State, Zip Code
Location Manager	310-871-2411
Representative's Title (i.e. UPM, Loc Mgr)	Principal's Telephone Number

NOT A PERMIT

Permit #F00155892

W20-1 | W20-5(BIKE) | C30(CA) | W11-1 | W16-1 | SC11(MOD)

Ⓢ TRAFFIC SIGNAL

● TRAFFIC CONE

TYPE I W/ SIGN

FLASHING ARROW SIGN (FAS)

ALL TRAFFIC CONTROL WILL BE INSTALLED TO MEET OR EXCEED THE LATEST CA-MUTCD MINIMUM REQUIREMENTS

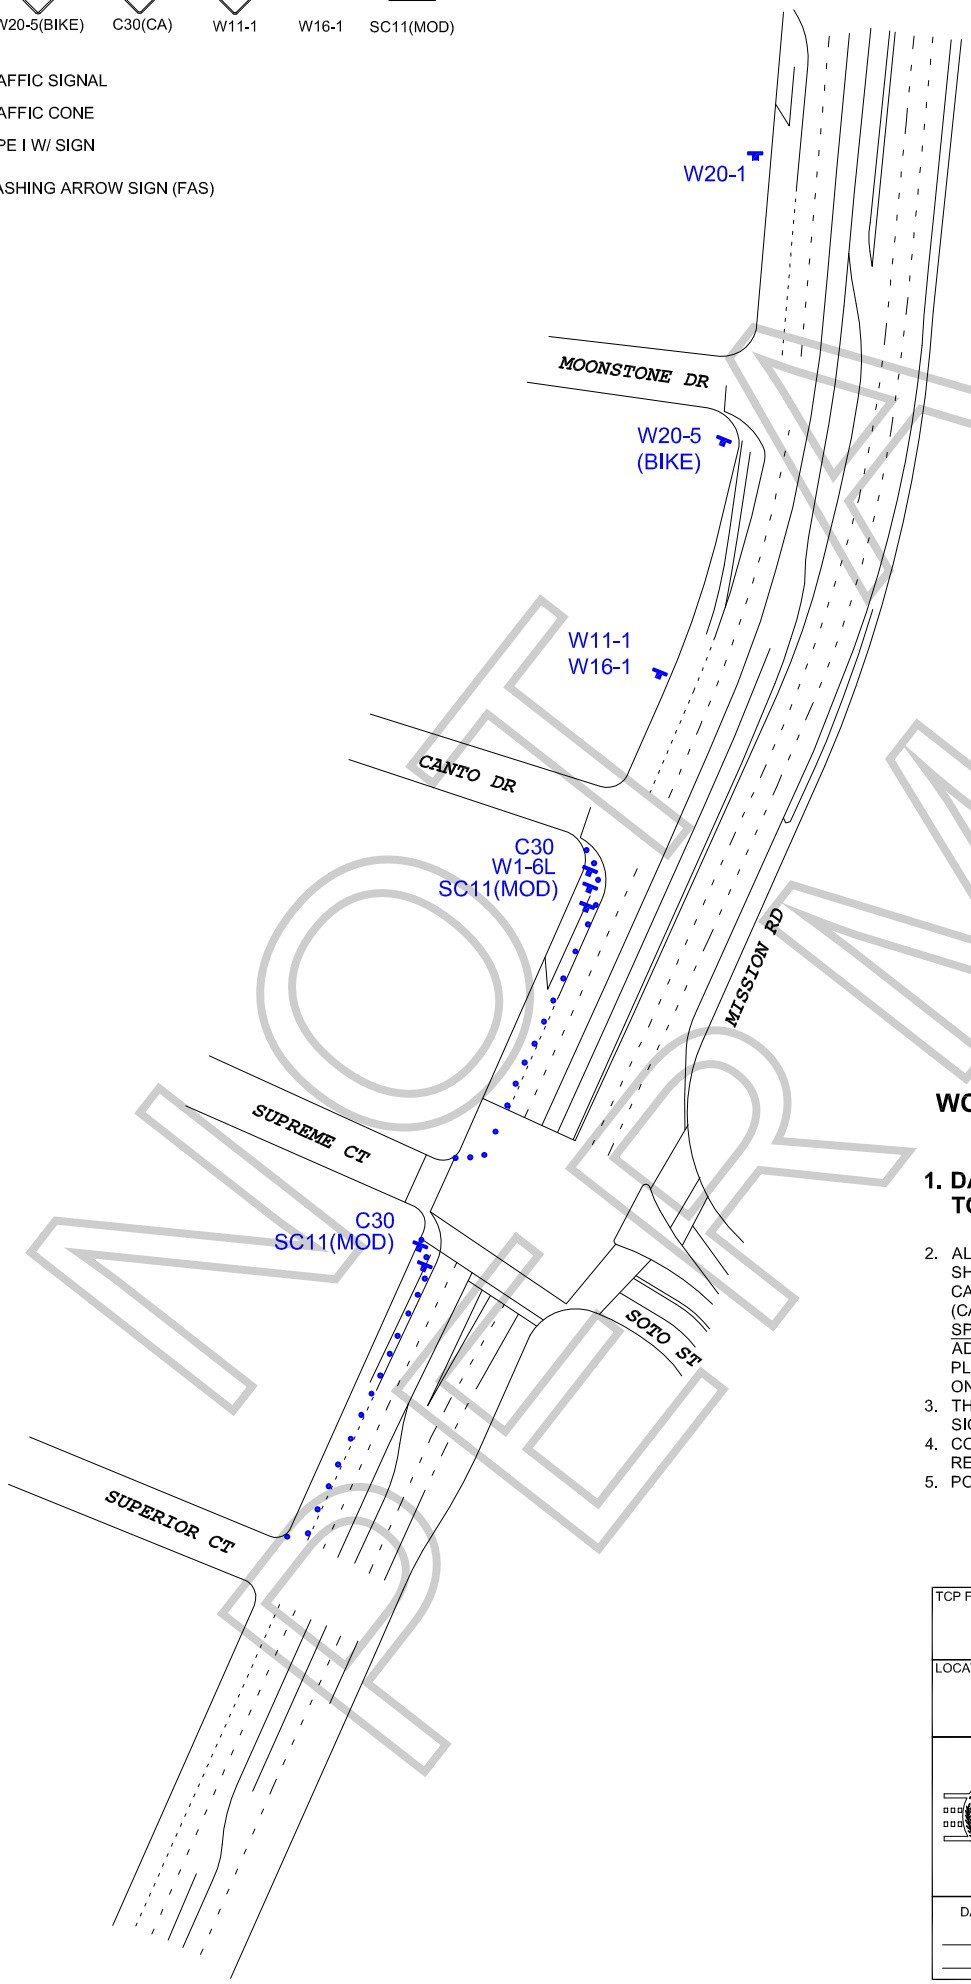

NOT A PERMIT

WORK ZONE TRAFFIC CONTROL PLAN GENERAL NOTES

1. **DATE/TIME: 9-9-19 FROM 15:00 HOURS TO 07:00 HOURS.**
2. ALL SIGNING, STRIPING, AND TRAFFIC CONTROL DEVICES SHALL CONFORM TO THE (CURRENT) STATE OF CALIFORNIA DEPARTMENT OF TRANSPORTATION (CALTRANS) STANDARD PLANS AND STANDARD SPECIFICATIONS, CALIFORNIA MUTCD, AND ANY ADDENDUMS THERETO, AND AS SHOWN ON THESE PLANS, SYMBOLS AND ABBREVIATIONS USED ARE SHOWN ON CALTRANS STANDARD PLANS.
3. THERE WILL BE NO INTERFERENCE WITH TRAFFIC SIGNALS OR CROSSWALKS.
4. CONES WILL BE 28" MINIMUM HEIGHT AND HAVE REFLECTORIZED SLEEVES FOR NIGHT WORK.
5. POLICE WILL DIRECT TRAFFIC IF NECESSARY.

TCP FOR: FOX ENTERTAINMENT: "AMERICAN HORROR STORY"

LOCATION: W/S CURB LANE OF BROADWAY FROM SUPERIOR CT TO CANTO DR LOS ANGELES, CALIFORNIA

CONTACT: RENE GARCIA
OFFICE# 213-763-9000
ERIC FIERSTEIN
PH# 310-871-2411

JCL TRAFFIC SERVICES
(213) 622-9775
C31-CA Lic # 805357

DATE | REVISIONS

DRAFTER: MARIO MENJIVAR

SCALE: N.T.S.

FILM LA: NK

Permit #F00155892

G4-2(RT) W20-1 W20-5 W1-6 (L) C30(CA) R3-7

Ⓢ TRAFFIC SIGNAL

● TRAFFIC CONE

TYPE I W/ SIGN

HIGH LEVEL WARNING DEVICE

ALL TRAFFIC CONTROL WILL BE INSTALLED TO MEET OR EXCEED THE LATEST CA-MUTCD MINIMUM REQUIREMENTS

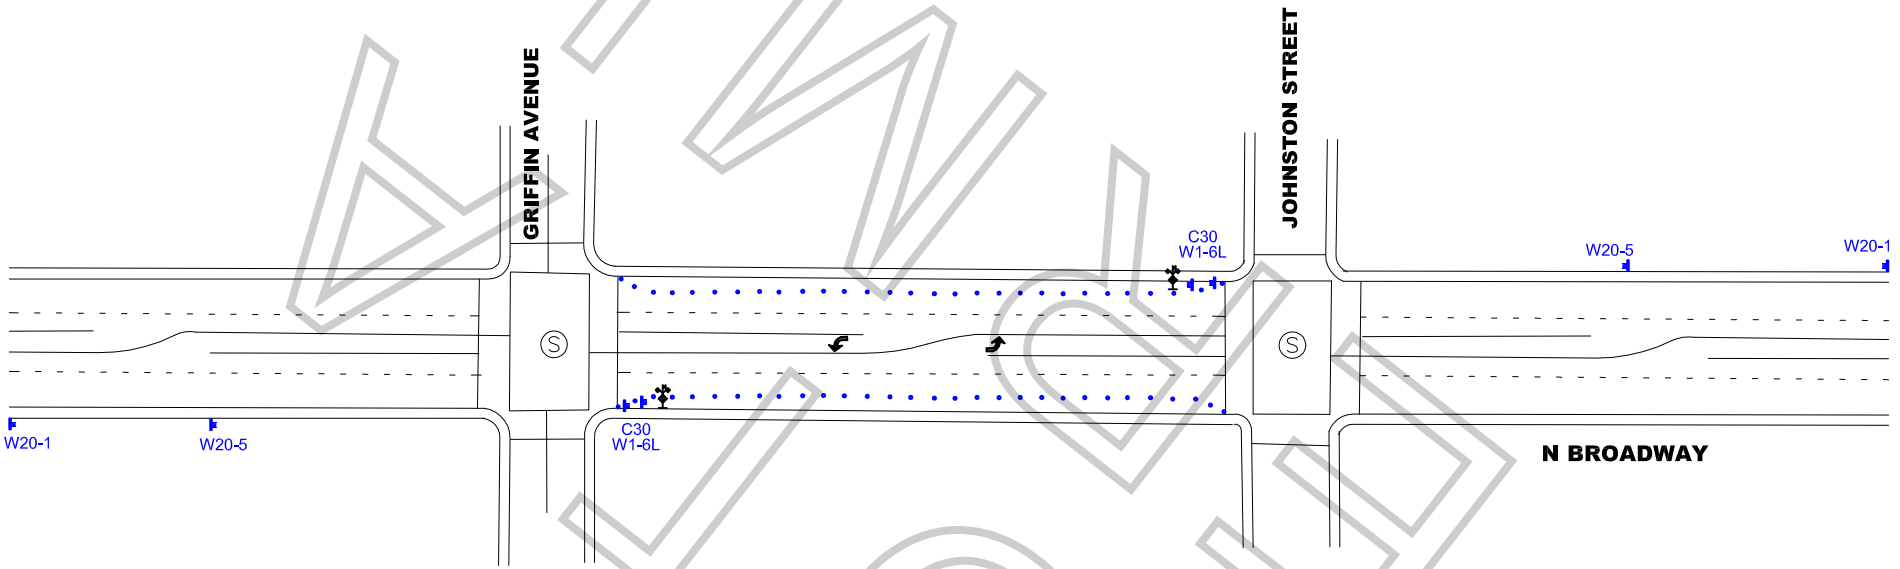

FINAL

WORK ZONE TRAFFIC CONTROL PLAN
GENERAL NOTES

1. DATE/TIME: 9-9-19 FROM 19:00 HOURS TO 07:00 HOURS.

2. ALL SIGNING, STRIPING, AND TRAFFIC CONTROL DEVICES SHALL CONFORM TO THE (CURRENT) STATE OF CALIFORNIA DEPARTMENT OF TRANSPORTATION (CALTRANS) STANDARD PLANS AND STANDARD SPECIFICATIONS, CALIFORNIA MUTCD, AND ANY ADDENDUMS THERETO, AND AS SHOWN ON THESE PLANS, SYMBOLS AND ABBREVIATIONS USED ARE SHOWN ON CALTRANS STANDARD PLANS.
3. THERE WILL BE NO INTERFERENCE WITH TRAFFIC SIGNALS OR CROSSWALKS.
4. CONES WILL BE 28" MINIMUM HEIGHT AND HAVE REFLECTORIZED SLEEVES FOR NIGHT WORK.
5. POLICE WILL DIRECT TRAFFIC IF NECESSARY.

TCP FOR: FOX ENTERTAINMENT GROUP:
"AMERICAN HORROR STORY"

LOCATION: B/S CURB - BROADWAY
GRIFFIN AVE TO JOHNSTON ST
LOS ANGELES, CALIFORNIA

CONTACT: ERIC FIERSTEIN
PH# 310-871-2411
RENE GARCIA
OFFICE# 213-763-9000

JCL TRAFFIC SERVICES
(213) 622-9775
C31-CA Lic # 805357

DATE	REVISIONS	DRAFTER: MARIO MENJIVAR
		SCALE: N.T.S.
		FILM LA: NK